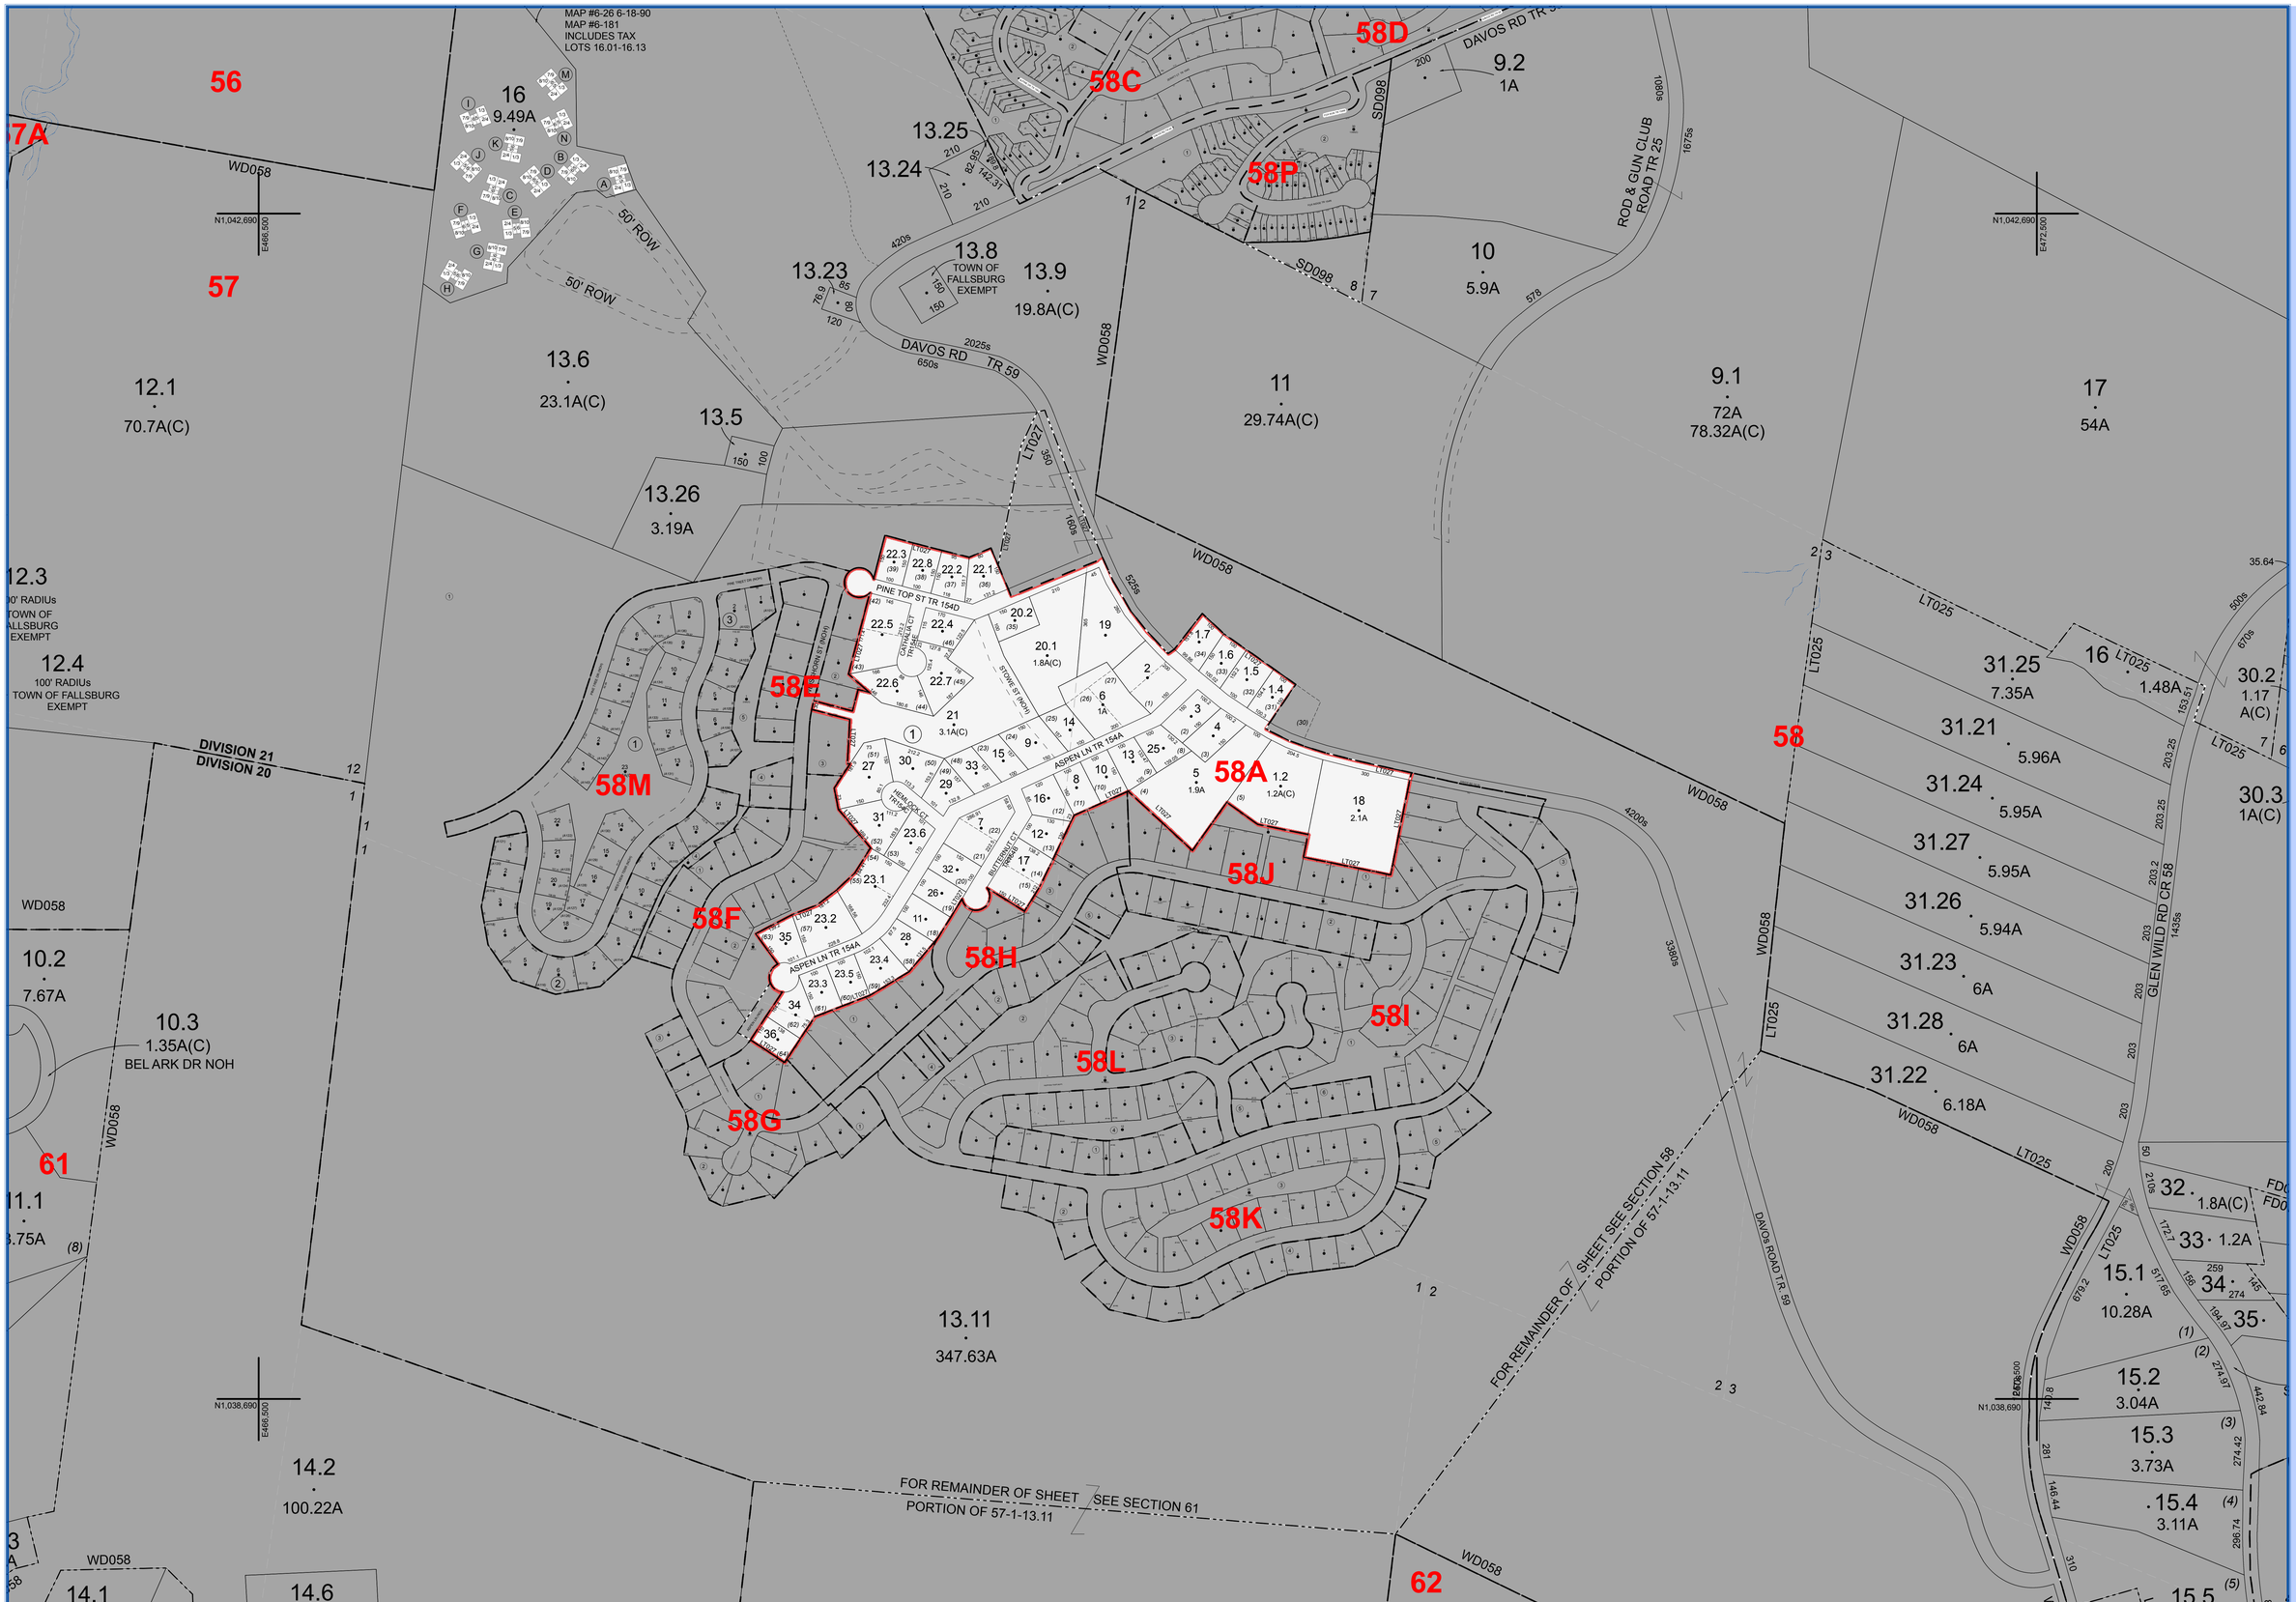

SULLIVAN COUNTY
TAX MAP DEPARTMENT

FOR TAX PURPOSES ONLY
NOT TO BE USED FOR CONVEYANCE

LEGEND APPLIES ONLY TO THE
UNSHADED PORTION OF THE MAP

North American Datum 1983, New York East

WEILER MAPPING
A DIVISION OF JAMES W. SEWALL COMPANY
152 North State Street, Box 188, Clinton, NY 13323
TEL: 315-853-5415 315-263-0466
FAX: 315-853-3610

Owned & Maintained by:
Office of Real Property Services
Sullivan County Government Center
100 North St, Monticello, NY 12701
Phone: *(845) 807-0221*

REVISION TABLE

DATE	CHANGES	DATE	CHANGES
5/7/2009	Converted into GIS format		
10/18/2002			

SPECIAL DISTRICTS

TYPE	SYMBOL	NAME	ARLM NO.	TYPE	SYMBOL	NAME	ARLM NO.
SCHOOL	SCH	FALLSBURG	482801				
GARBAGE	GB	FALLSBURG	GB015				
WATER	WD	FALLSBURG CONSOLIDATED WD	WD058				
FIRE	FD	WOODRIDGE FIRE DIST.	FD036				
LIGHT	LT	DAVOS	LT027				

LEGEND

STATE OR COUNTY LINE	TAX MAP BLOCK NO.	41	
CITY TOWN OR VILLAGE LINE	FILED PLAN LOT NO.	(16)	
BLOCK LIMIT	FILED PLAN BLOCK NO.	21	A
SPECIAL DISTRICT LINE (SCD NO. 1 / PARK NO. 1 / LIGHT NO. 1)	TAX MAP LOT NO.	32	
EASEMENT LINE (EASEMENT)	AREA (From Deed)	13.6A	
PROPERTY LINE	AREA (Calulated)	14.2A(C)	
FILED PLAN LOT LINE	DIMENSION (From Deed)	2-6	
PATENT LINE	DIMENSION (Scaled)	272s	
MATCH LINE (Z)	STREAM		

SECTION INDEX

TAX MAP
TOWN OF FALLSBURG
SULLIVAN COUNTY, NEW YORK
North American Datum 1983, State Plane New York East Feet

N W E S

Photo No: 6-241,242,243 Date of Map: 3/20/1967
Date of Photo: 6/5/1964 Scale: 1" = 200'
Section No. 58A