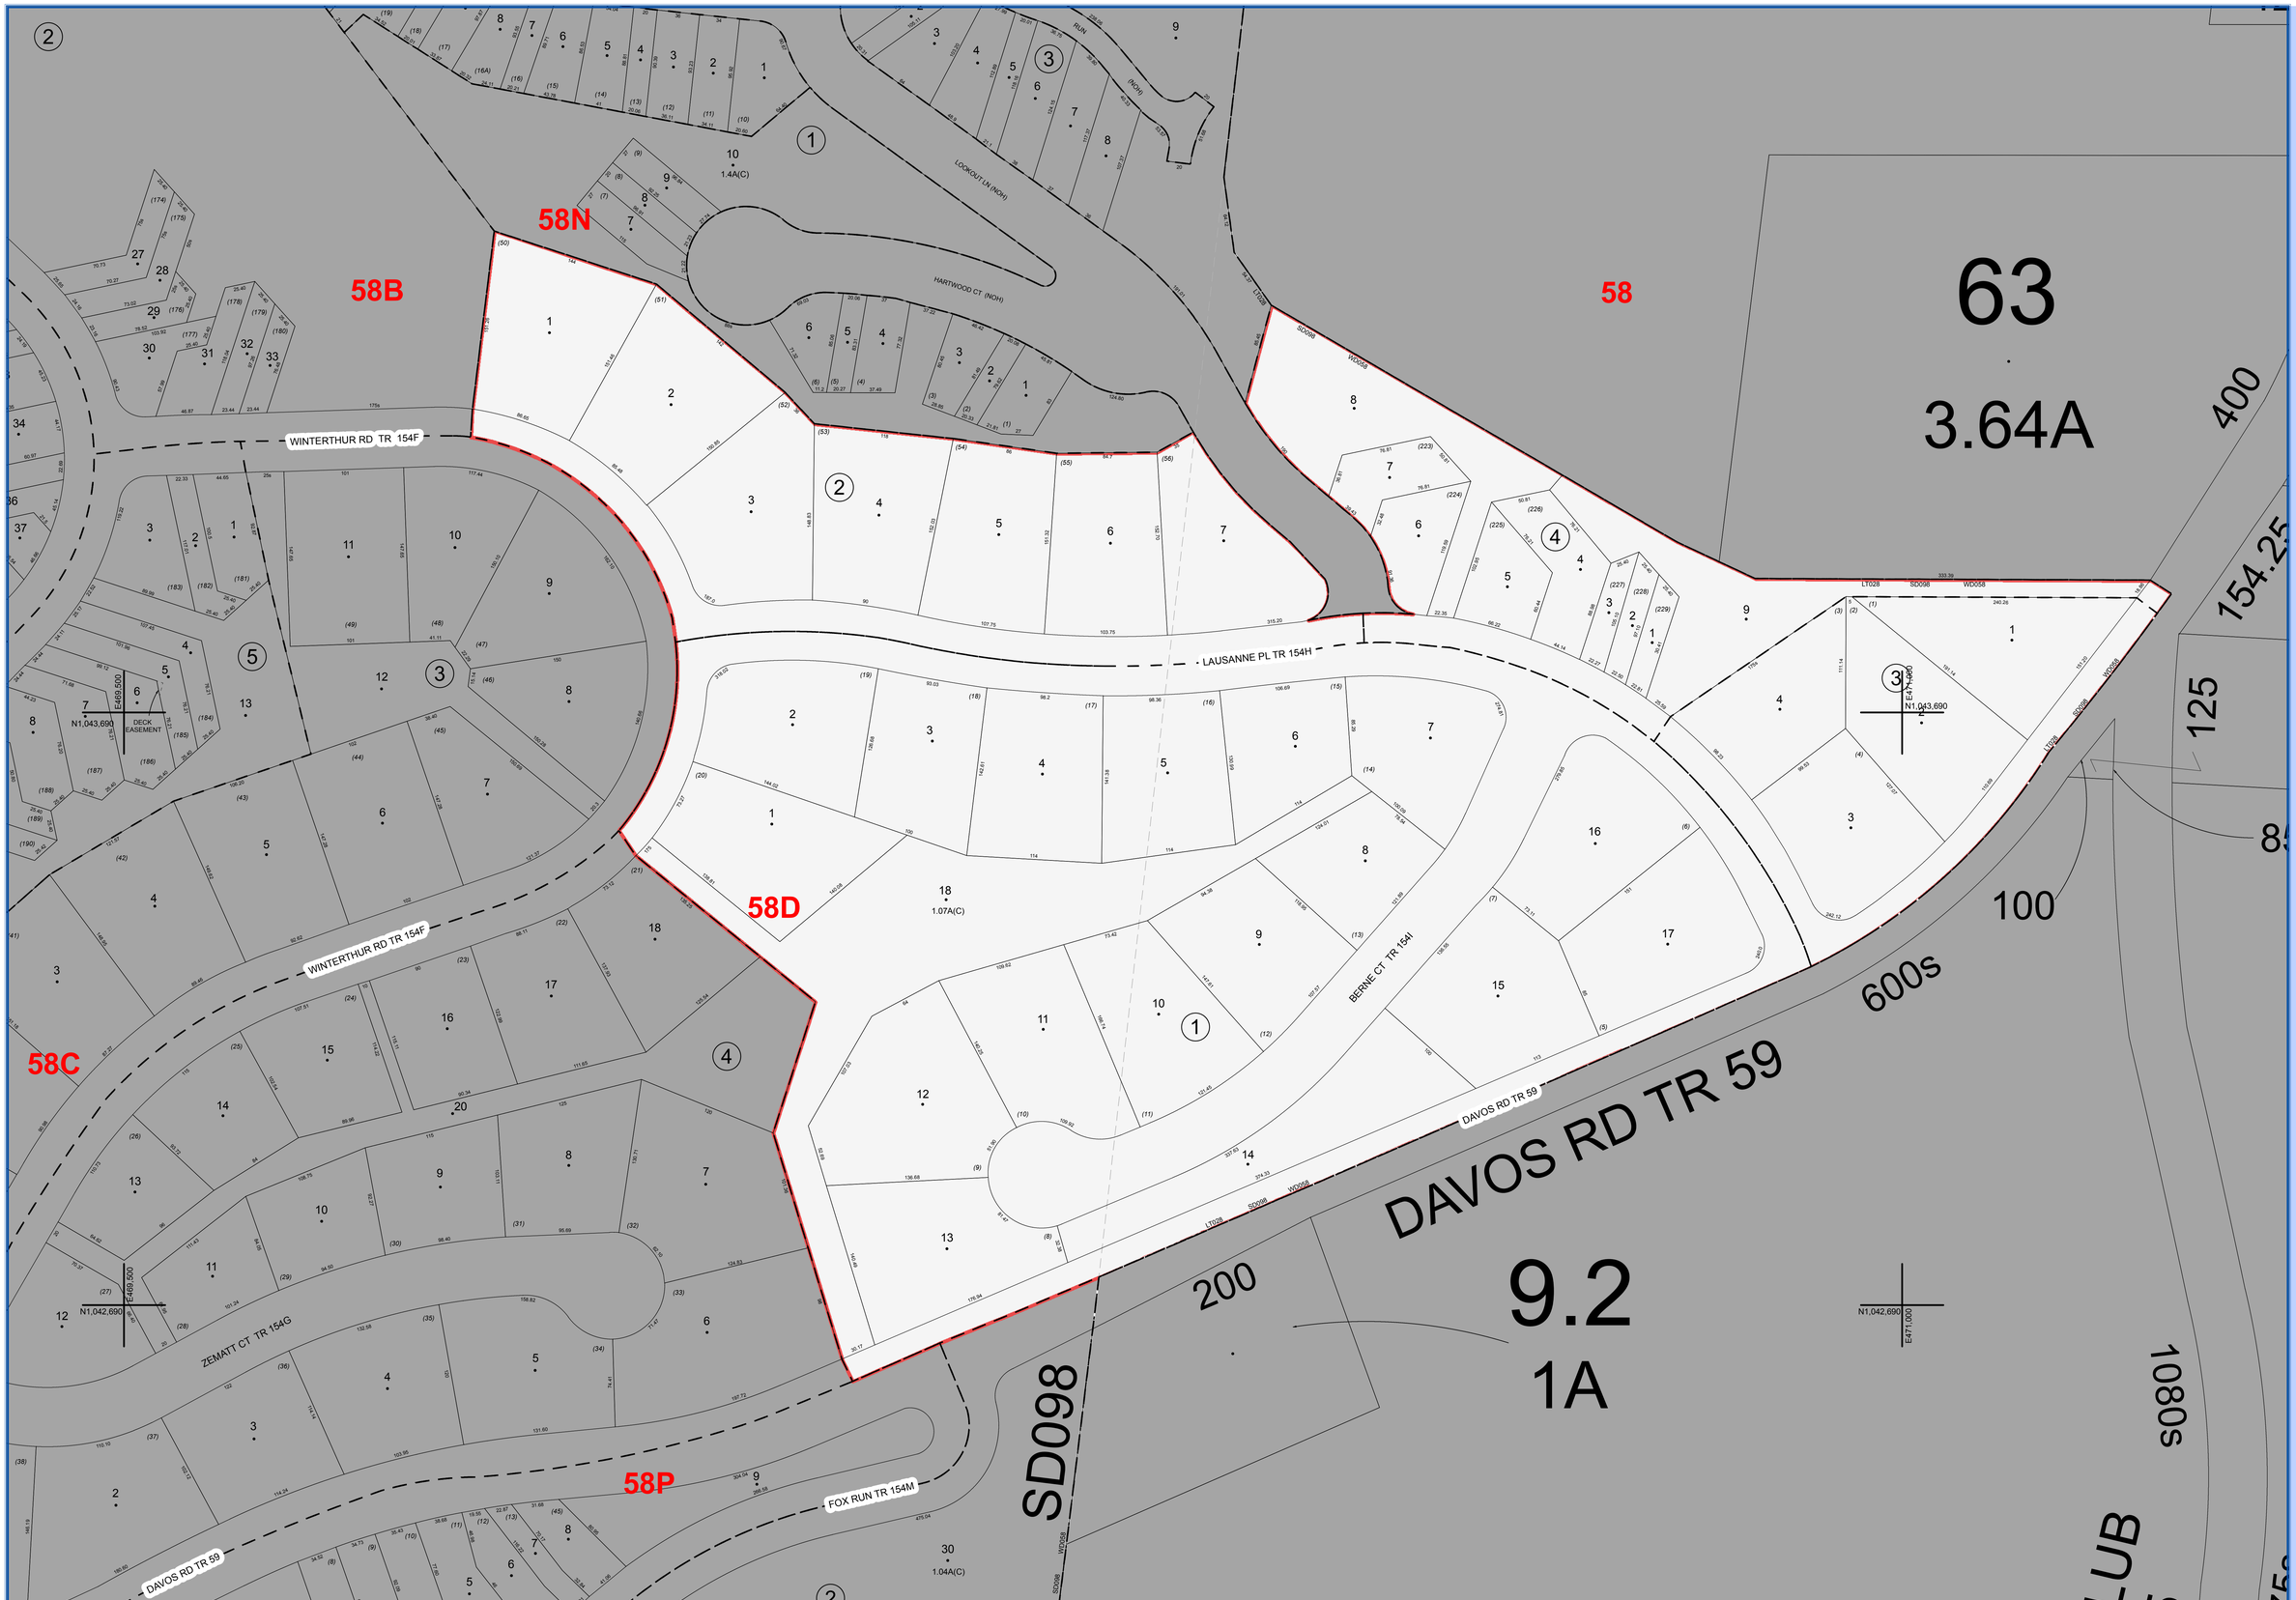

SULLIVAN COUNTY
TAX MAP DEPARTMENT

FOR TAX PURPOSES ONLY
NOT TO BE USED FOR CONVEYANCE

LEGEND APPLIES ONLY TO THE UNSHADED PORTION OF THE MAP

North American Datum 1983, New York East

WEILER MAPPING
A DIVISION OF JAMES W. SEWALL COMPANY
152 North Bible Street, Suite 4B, Bethlehem, NY 14051
Tel.: 518-439-1440 800-24-0466
Fax: 518-439-3610

Owned & Maintained by:
Office of Real Property Services
Sullivan County Government Center
100 North St, Monticello, NY 12701
Phone: *(845) 807-0221*

REVISION TABLE

DATE	CHANGES	DATE	CHANGES
5/7/2009	Converted into GIS format		
10/8/2002			

SPECIAL DISTRICTS

TYPE	SYMBOL	NAME	ARLM NO.	TYPE	SYMBOL	NAME	ARLM NO.
SCHOOL	SCH	FALLSBURG	482801				
GARBAGE	GB	FALLSBURG	GB015				
WATER	WD	FALLSBURG CONSOLIDATED WD	WD058				
SEWER	SD	FALLSBURG CONSOLIDATION SD	SD098				
FIRE	FD	WOODRIDGE FIRE DIST.	FD036				
LIGHT	LT	DAVOS LIGHT SEC. 3	LT028				

LEGEND

STATE OR COUNTY LINE		TAX MAP BLOCK NO.	41
CITY TOWN OR VILLAGE LINE		FILED PLAN LOT NO.	2-5
BLOCK LIMIT		FILED PLAN BLOCK NO.	21 A
SPECIAL DISTRICT LINE	SCH NO. 0 FIRE NO. 1 / LIGHT NO. 1	TAX MAP LOT NO.	32
EASEMENT LINE	EASEMENT	AREA (From Deed)	13.6A
PROPERTY LINE		AREA (Calulated)	14.2A(C)
FILED PLAN LOT LINE		DIMENSION (From Deed)	2-5
PATENT LINE		DIMENSION (Scaled)	272±
MATCH LINE	Z	STREAM	

SECTION INDEX

TAX MAP
TOWN OF FALLSBURG
SULLIVAN COUNTY, NEW YORK
North American Datum 1983, State Plane New York East Feet

Photo No. 8-241,242,243 Date of Map: 9/16/1974
Date of Photo: 6/5/1964 Scale: 1" = 50'
Section No. 58D