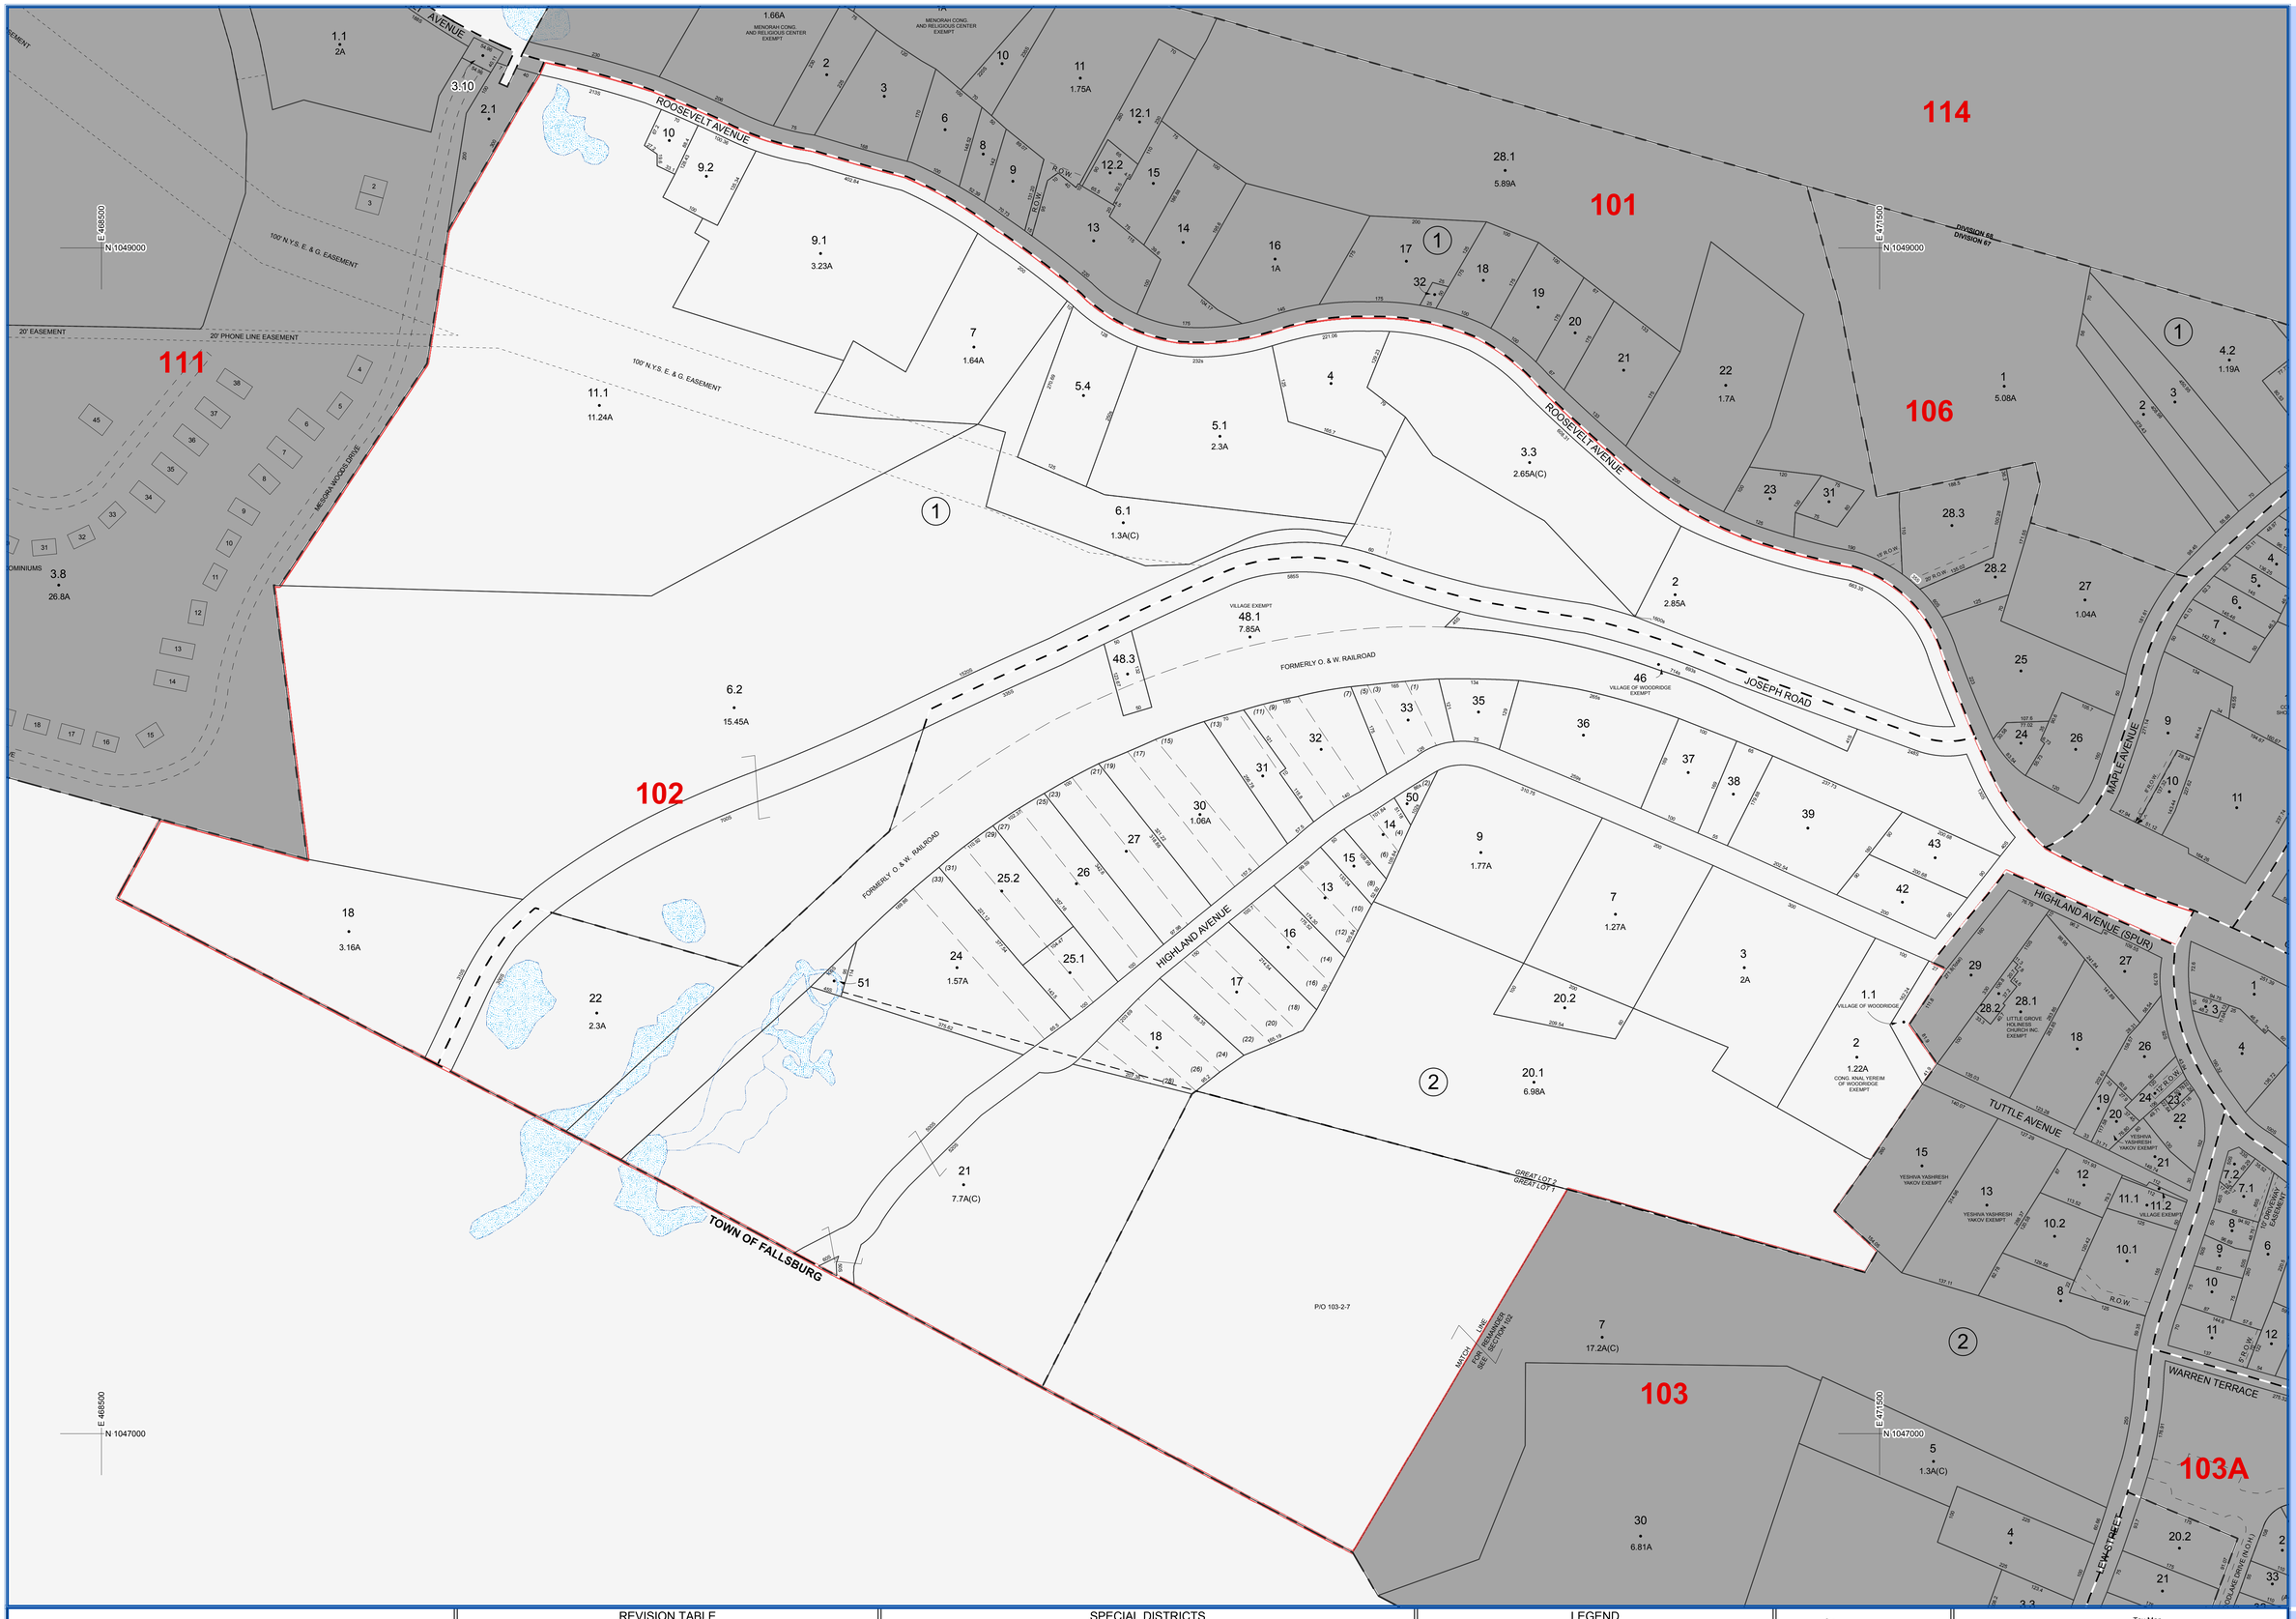

SULLIVAN COUNTY
TAX MAP DEPARTMENT

FOR TAX PURPOSES ONLY
NOT TO BE USED FOR CONVEYANCE

LEGEND APPLIES ONLY TO THE
UNSHADED PORTION OF THE MAP

North American Datum 1983, New York East

WEILER MAPPING
A DIVISION OF JAMES W. SEWALL COMPANY
152 North Main Street, Suite 402, Concord, NH 03301
TEL: 603-225-2455 603-224-2466
FAX: 603-225-3658

Owned & Maintained by:
Office of Real Property Services
Sullivan County Government Center
100 North St, Monticello, NY 12701
Phone: *(845) 807-0221*

REVISION TABLE

DATE	CHANGES	DATE	CHANGES
2/16/2012	Combo'd 102.-1-5.3 into 4		
9/26/2008	Split 102.-2-20 into 20.1 & 20.2		
3/3/2008	Combo'd 102.-1-3.4 into 3.3		
5/29/2003			

SPECIAL DISTRICTS

TYPE	SYMBOL	NAME	ARLM NO.	TYPE	SYMBOL	NAME	ARLM NO.
SCHOOL	SCH	FALLSBURG	482801				
FIRE	FD	WOODRIDGE FIRE DIST.	FD036				

LEGEND

STATE OR COUNTY LINE		TAX MAP BLOCK NO.	41
CITY TOWN OR VILLAGE LINE		FILED PLAN LOT NO.	(13)
BLOCK LIMIT		FILED PLAN BLOCK NO.	(21) (A)
SPECIAL DISTRICT LINE	SCH NO. 8 / FIRE NO. 9 / FARM NO. 6 / LIGHT NO. 1	TAX MAP LOT NO.	32
EASEMENT LINE	EASEMENT	AREA (From Deed)	13.6A
PROPERTY LINE		AREA (Calulated)	14.2A(C)
FILED PLAN LOT LINE		DIMENSION (From Deed)	2.6
PATENT LINE		DIMENSION (Scaled)	272±
MATCH LINE	Z	STREAM	

SECTION INDEX

Tax Map
VILLAGE OF WOODRIDGE
SULLIVAN COUNTY, NEW YORK
North American Datum 1983, State Plane New York East

Photo No. 13-181 Date of Map: 8/24/1965
Date of Photo: 6/5/1964 Scale: 1" = 100'
Section No. 102